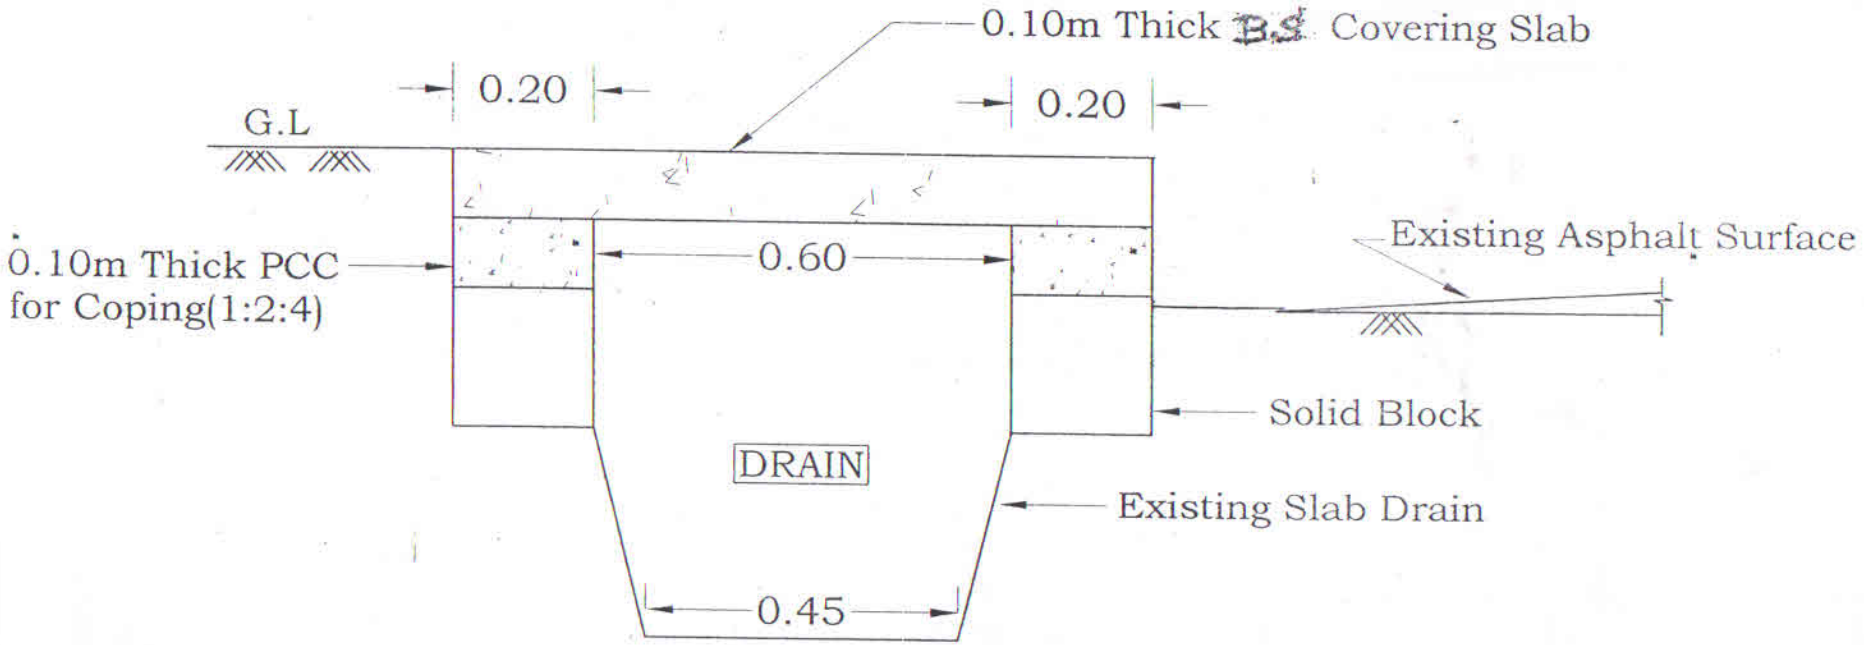

CROSS SECTION OF EXISTING DRAIN WITH B.S COVERING SLAB

Asst. Executive Engineer
Yeshwanthpura Sub-Division
Bruhat Bangalore Mahanagara Palike